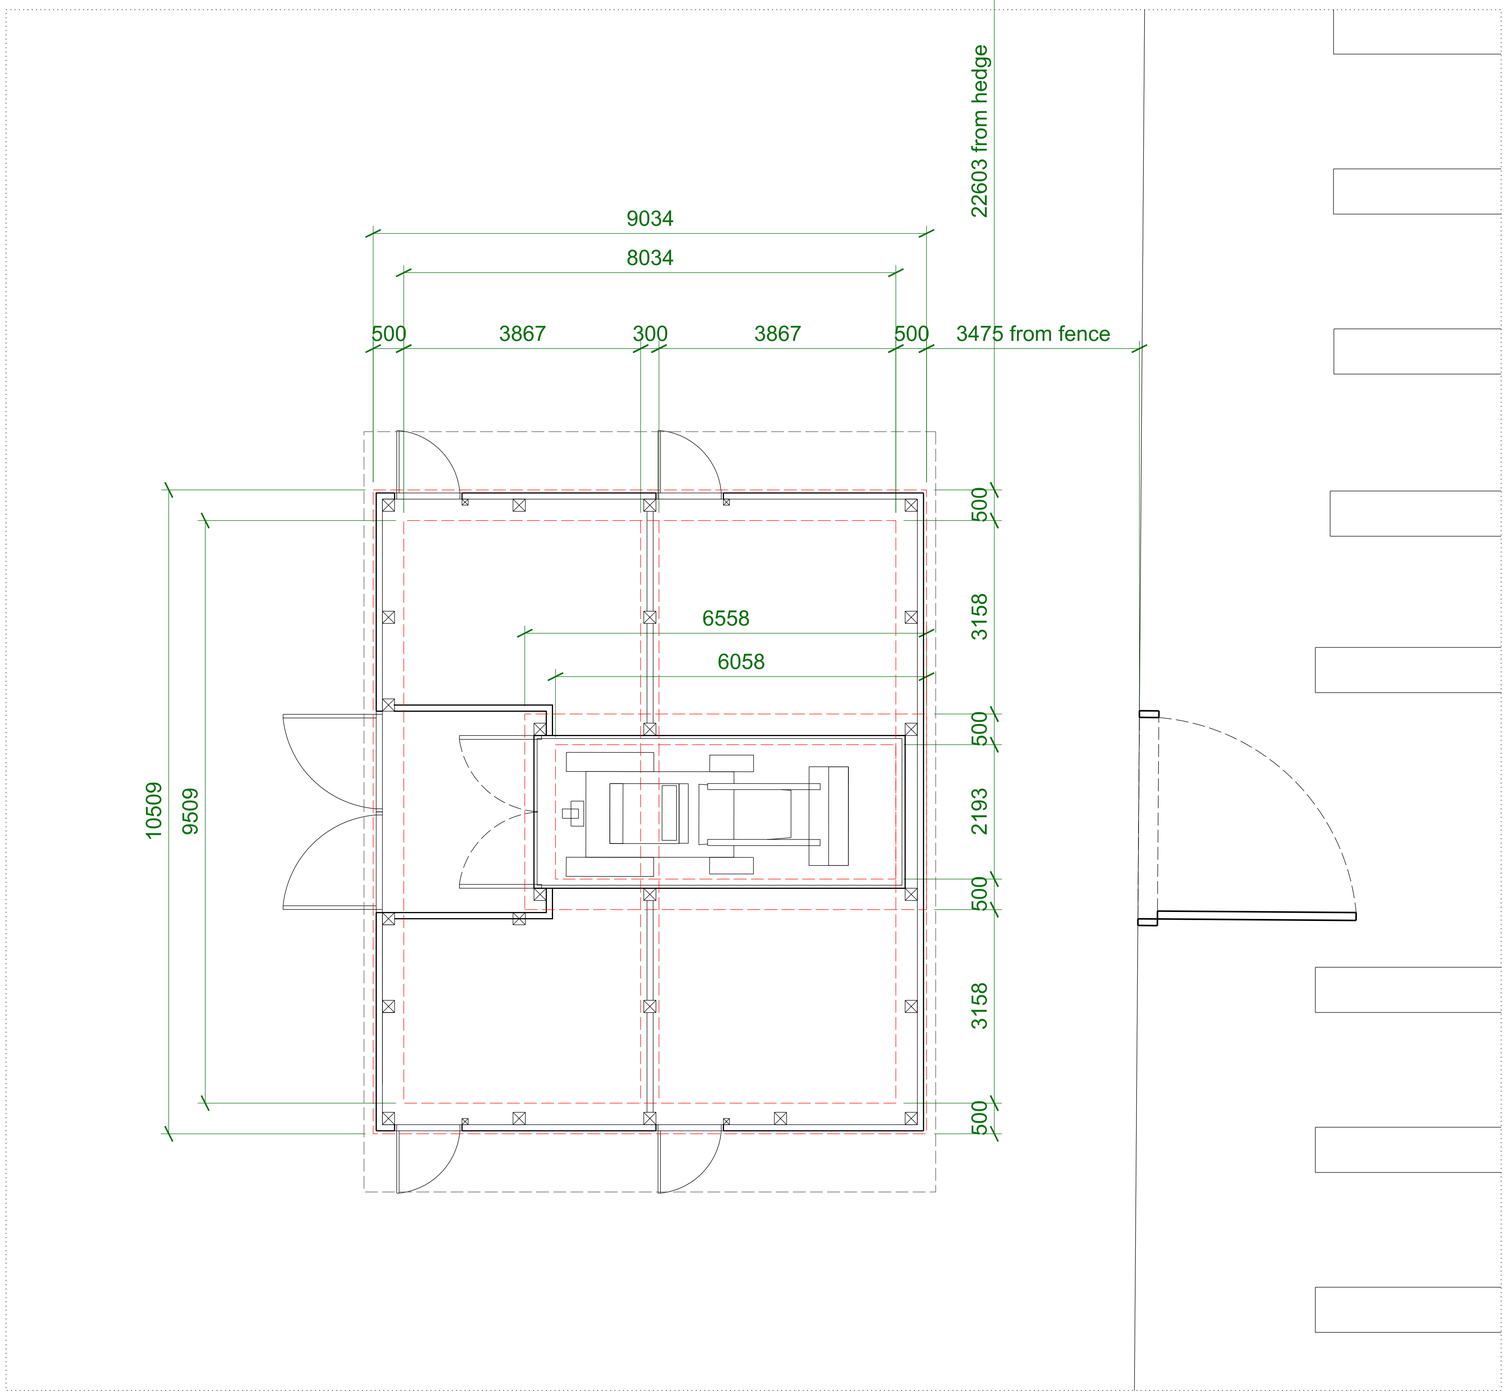

Proposed Ground Floor Plan

KJC
architects
27 Damson Way
Carshalton SM5 4AY
+44 (0) 7821 081 104

Orchard Rise, East Clandon
Surrey

Proposed Plans

INFORMATION 1:50@A1 or 1:100@A3 11.02.15

Project No	Type	Blg	Number	Zone/Lvl	Rev
1623	B	01	0300	Z00	01

North

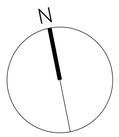

Notes:
1. Do not scale
2. Contractor to Check all dimensions and report omissions and errors to the Architect

No	Revision	Date	Initial	Chkd
01	Issued to client	18.10.17	KJC	

Area to be removed/demolished